MELBOURNE & METROPOLITAN BOARD OF WORKS

# DETAIL PLAN Nº2535

— Scale 40 Feet to 1 Inch —

MUNICIPALITY OF COBURG.

RETICULATION AREA Nº
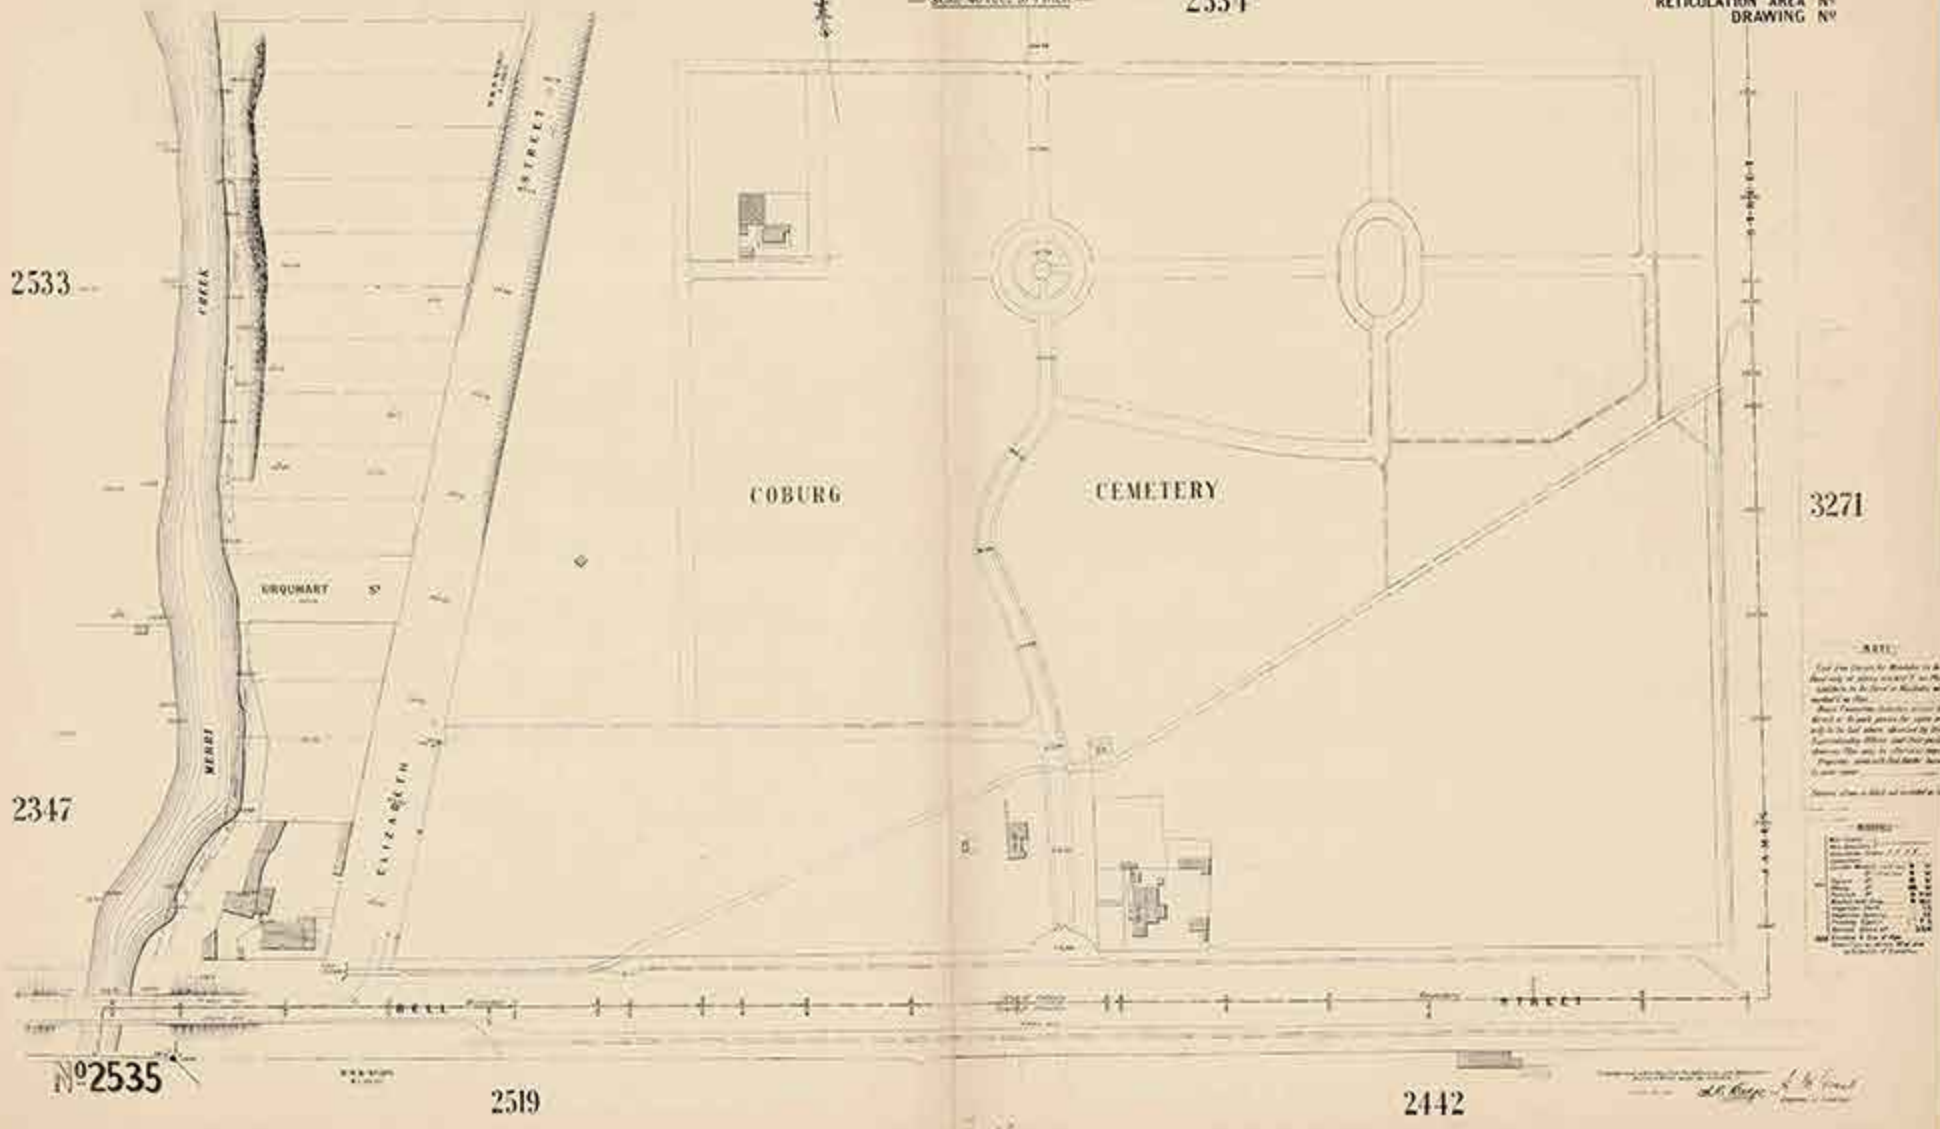
DRAWING Nº